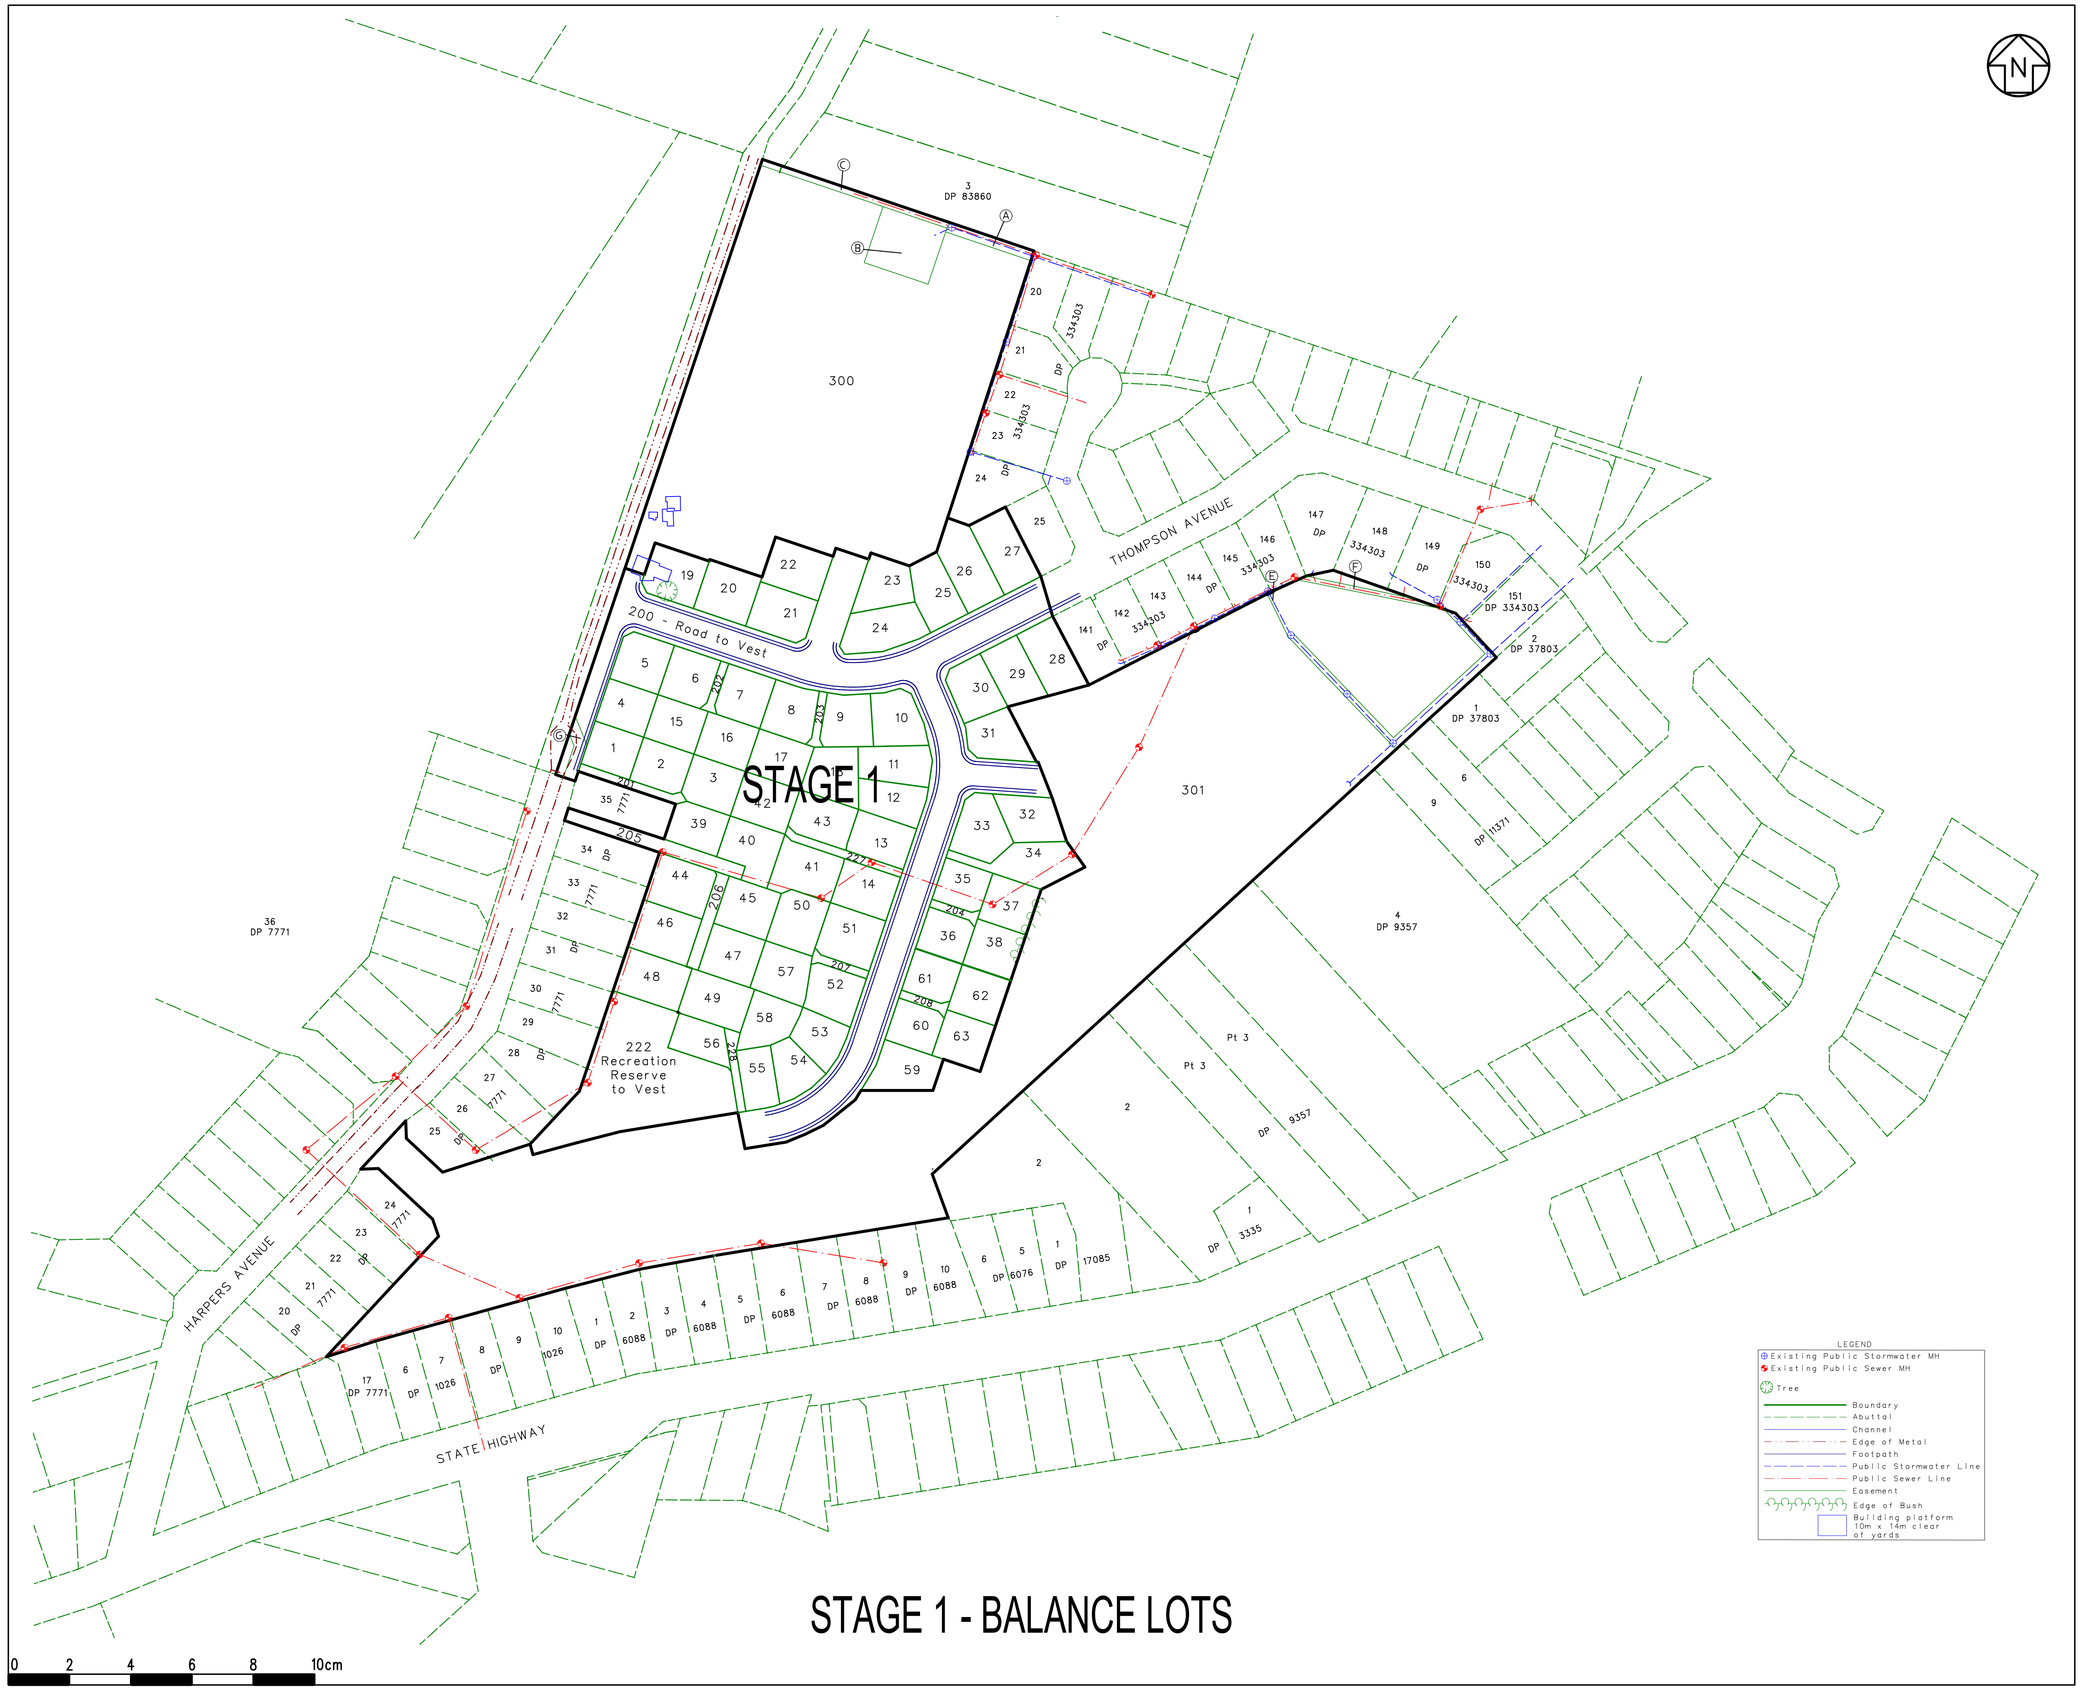

This drawing and design remains the property of A I BATES & ASSOCIATES LTD and may not be reproduced without the written permission of A I BATES & ASSOCIATES LTD.

This plan and accompanying report(s) have been prepared for the purpose of obtaining a Resource Consent only and for no other purpose whatsoever.
Use of this plan and/or the information on it for any other purpose is at the user's risk.

Levels are in terms of LINZ Datum.
Origin of levels Trig 1395 Oneotepurangi

Comprised in CT 172725 & SA 50B/826
Total Area = 13.0248 h.a's

AMENDMENTS	NAME	DATE

	NAME	DATE
SURVEYED		
DESIGNED		
DRAWN	GB	May 2017

A.I.BATES & ASSOCIATES LTD
Registered Surveyors
Unit 5B, 10 Canaveral Dr, Albany
PO Box 302 532, North Harbour,
Auckland 1330
Ph 09 415 8424 Fax 09 415 8425.

CLIENT
North King Country Developments Ltd
40 - 42 Harpers Avenue, Otorohanga

DRAWING TITLE
Lots 1-63, 200-208, 222, 300 & 301 being a subdivision of Lot 36 DP 7771 & Lot 2 DP 342000

ORIGINAL SCALE	ORIGINAL SIZE	SHEET NO
1:1500	A1	4 of 7
DATE	REDUCED SCALE	REF:
Oct 2018	A3-1:3000	207341